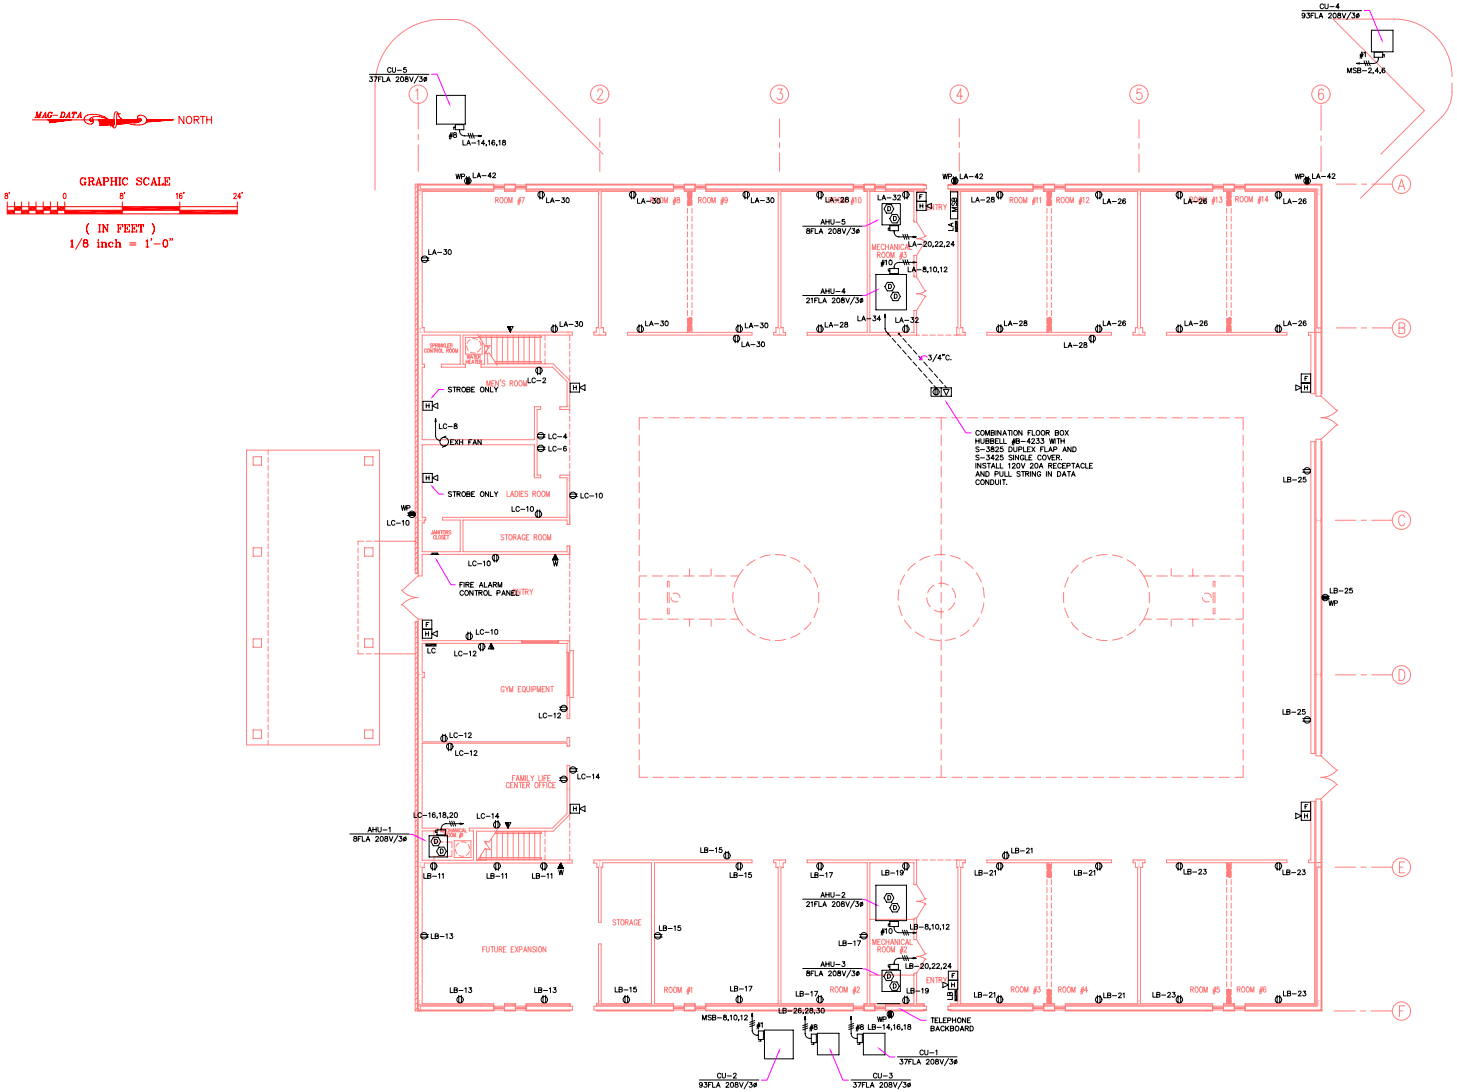

FIRST LEVEL POWER PLAN
SCALE: 1/8" = 1' – 0"

REVISIONS:

10/07/98	

Philip Kantor Associates, Inc.
Designers • Planners • Engineers
5861 SHADY GLEN ROAD • 901/683-3419 OR 757-4264 • MEMPHIS, TN 38117

DRAWING TITLE: FIRST LEVEL POWER PLAN
SCALE: 1/8" = 1'-0"
DRAWN BY: FM
DATE: 9/26/98
APPROVED BY: DJ
DRAWING FILE NAME:

BRUNSWICK BAPTIST CHURCH
FAMILY LIFE CENTER
BRUNSWICK, TENNESSEE

SEAL:

SHEET NUMBER:
E4

DESCRIPTION:

This document was created using SOLID CONVERTER PDF
To remove this message, purchase the product at www.SolidDWG.com