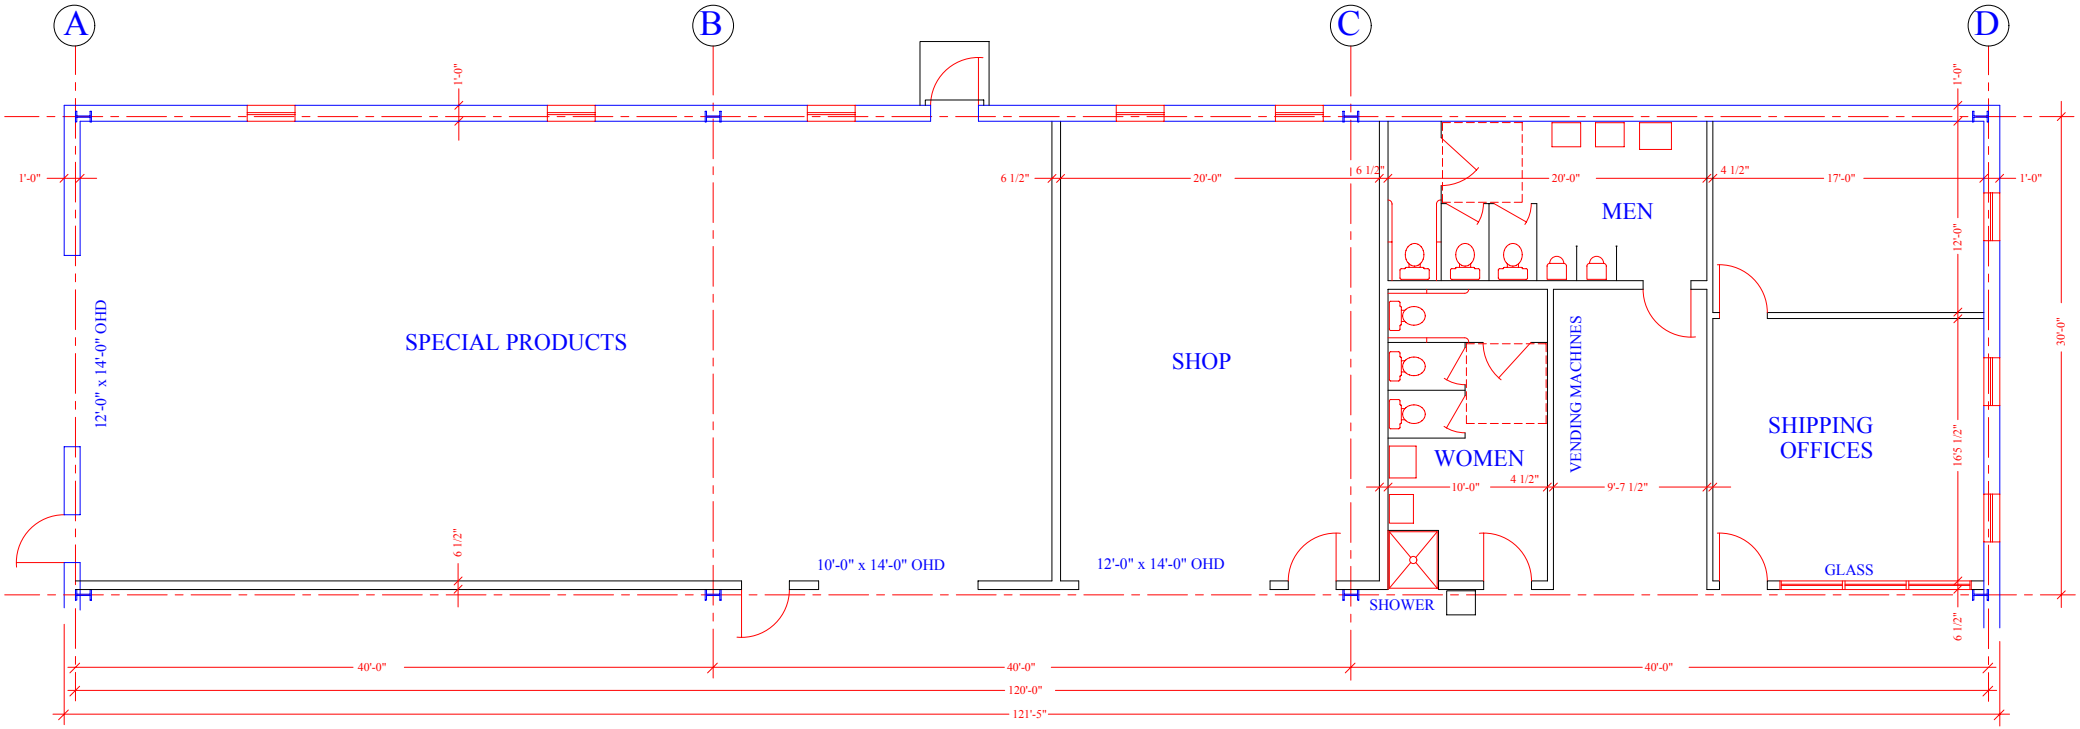

BACK OFFICE FLOOR PLAN

SCALE: 3/16" = 1'-0"

This document was created using SOLID CONVERTER DWG PDF
To remove this message, purchase the product at www.SolidDWG.com